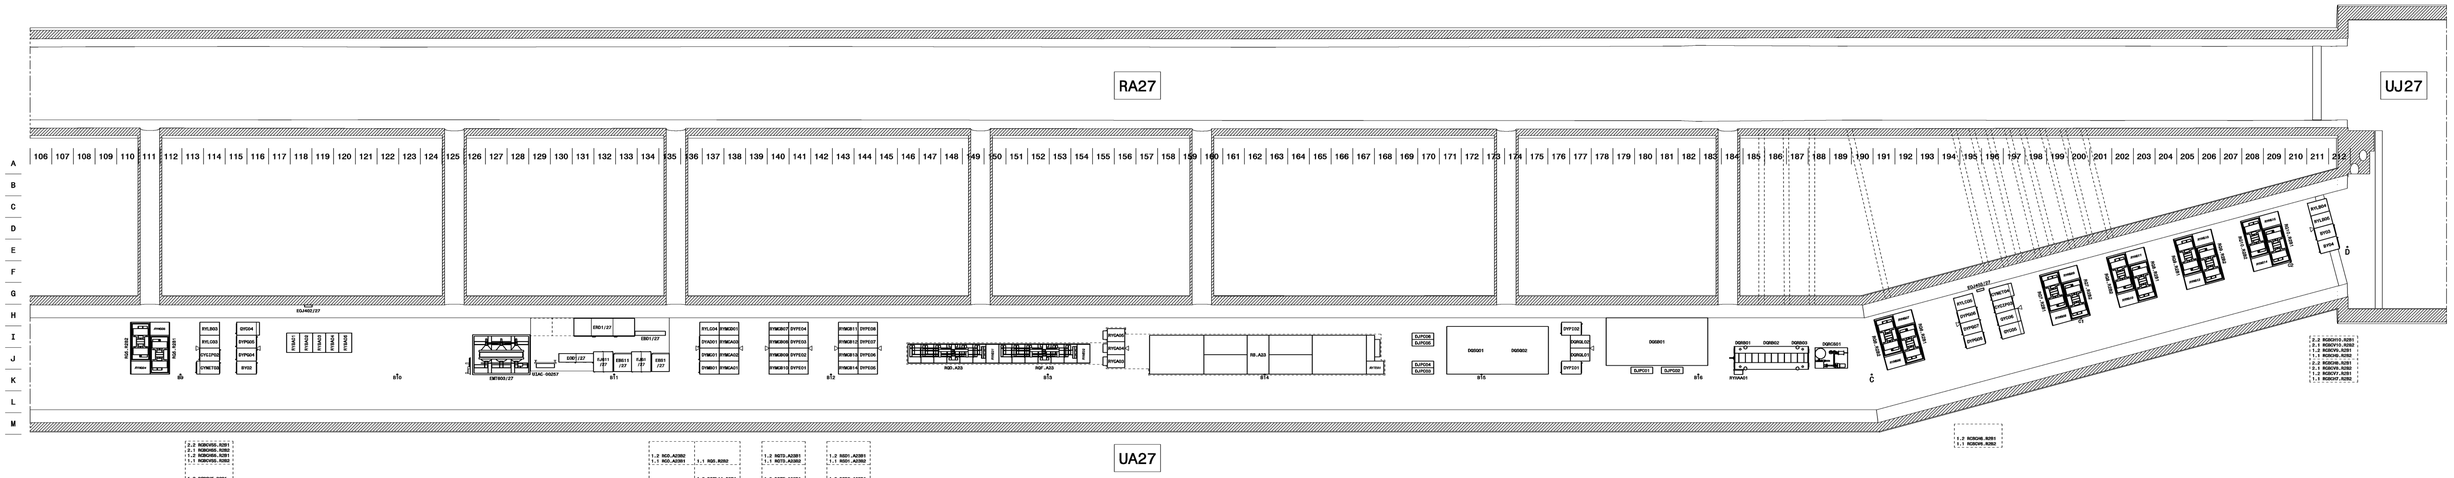

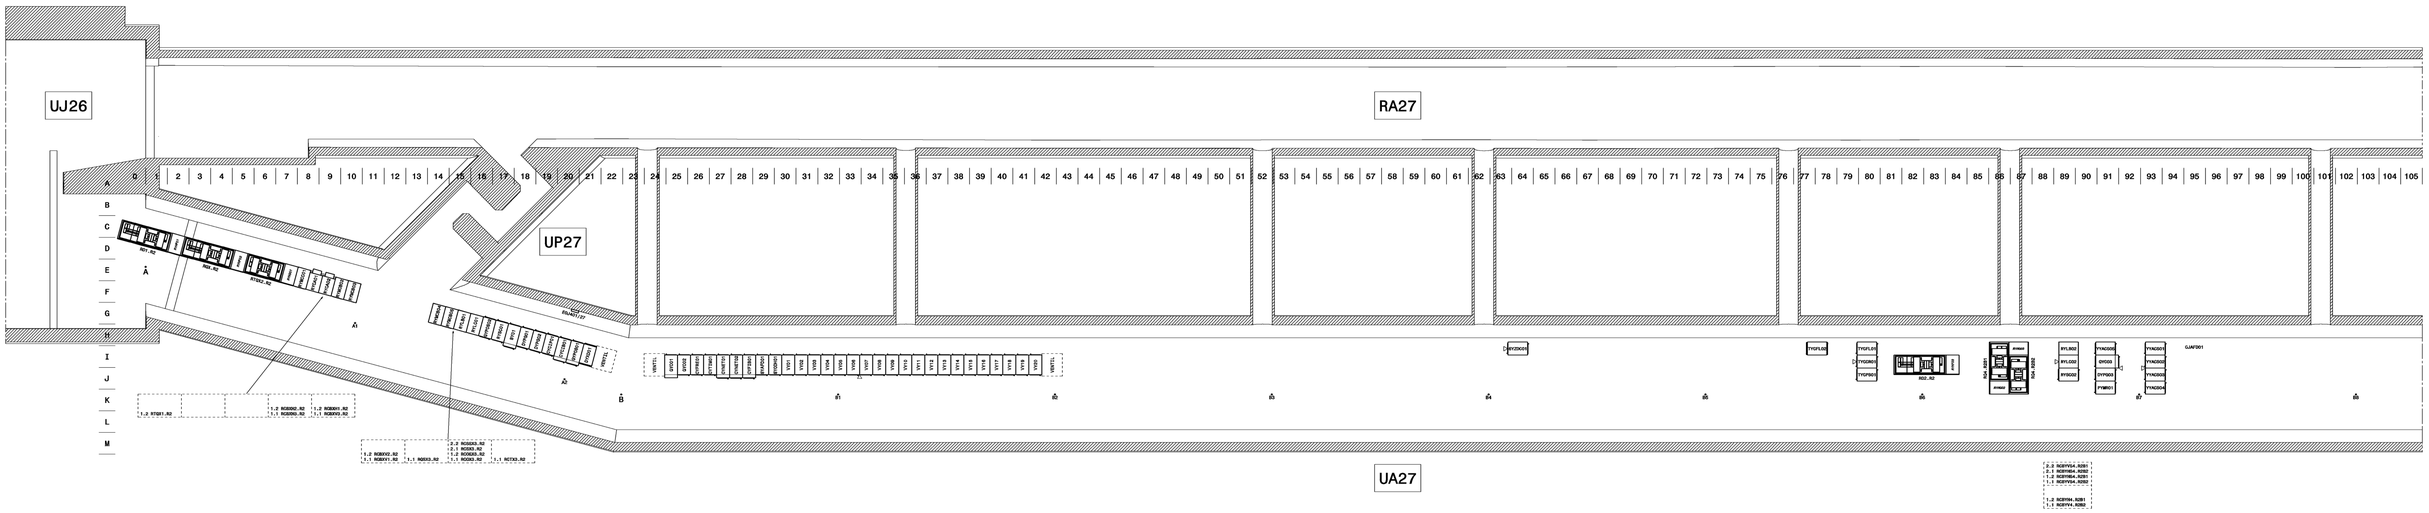

IND.	DATE	NOM/NAME	ZONE	MODIFICATION
T	2020-04-01	P. ORLANDI	B6	AJOUT RACK TYCFL02 - SUPPRESSION DJAFD01
S	2013-05-31	P. ORLANDI		REMPLACEMENT UPS - AJOUT RACK TYCPS01
R	2010-12-02	P. ORLANDI		MISE A JOUR
Q	2009-11-25	P. ORLANDI		AJOUT MAILLAGE
P	2009-06-04	P. ORLANDI		MISE A JOUR

DESSINS IN POSITIVE, TOLERANCES ACCORDING TO THE STANDARDS

DRAWING IN POSITIVE, TOLERANCES ACCORDING TO THE STANDARDS

PROJECTION

ORGANIZATION AUTHORIZED IN ACCORDANCE WITH THE ORDER OF 10 AUGUST 1984 RELATING TO THE QUALITY OF THE DESIGN OF NUCLEAR INSTALLATIONS, ARTICLE 10

CLASSIFICATION OF THE QUALITY OF THE DESIGN AND MANUFACTURE IN ACCORDANCE WITH THE DECREE OF 12 DECEMBER 1984 AND THE DECREE OF 10 AUGUST 1984 AMENDED

EQUIPMENT LAYOUT IN BUILDINGS AND STRUCTURES

EQUIPMENTS LAYOUT
UA27
IMPLANTATION DES EQUIPEMENTS
UA27

DRAWN: P. ORLANDI 1998-08-14
CONTROLLED
RELEASED
APPROVED
QAD Document Number ST0242852_03
REPLACES

SCALE: 1:100

NON VALABLE POUR EXECUTION
NOT VALID FOR EXECUTION

GAC -

LHCEY___2002 SIZE 0 IND. T

DRAFT FOR DISCUSSION
NOT VALID FOR EXECUTION