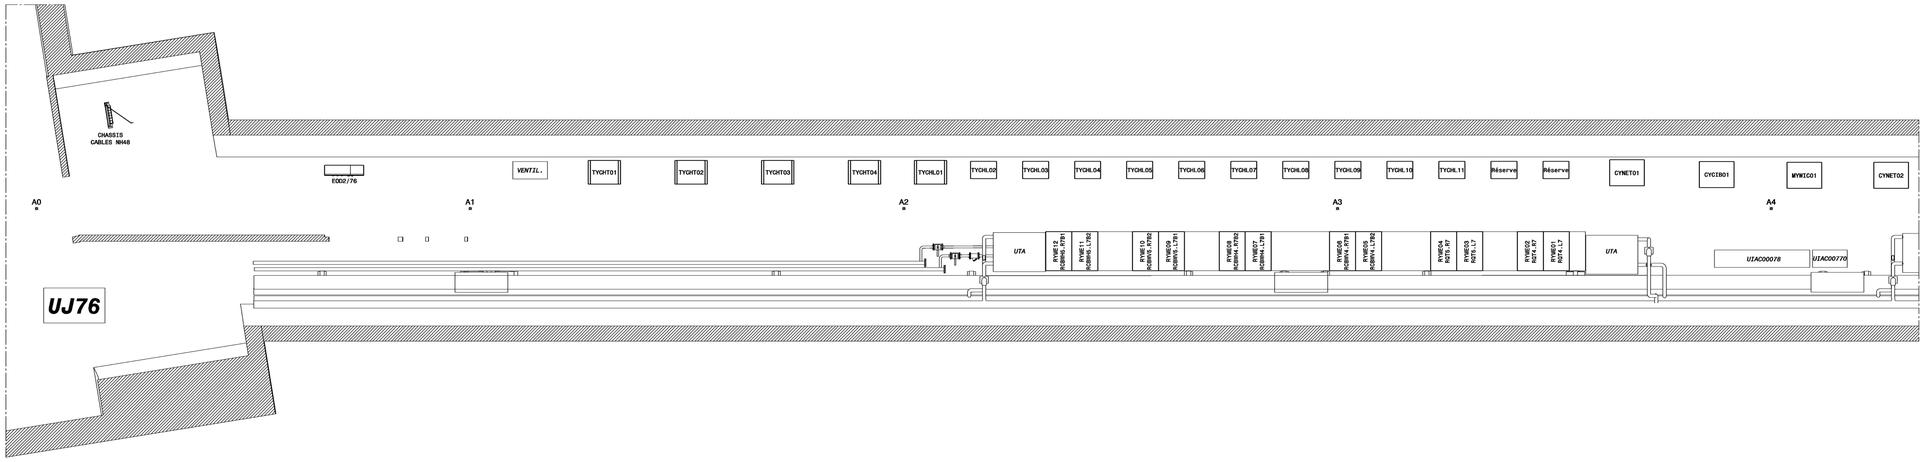

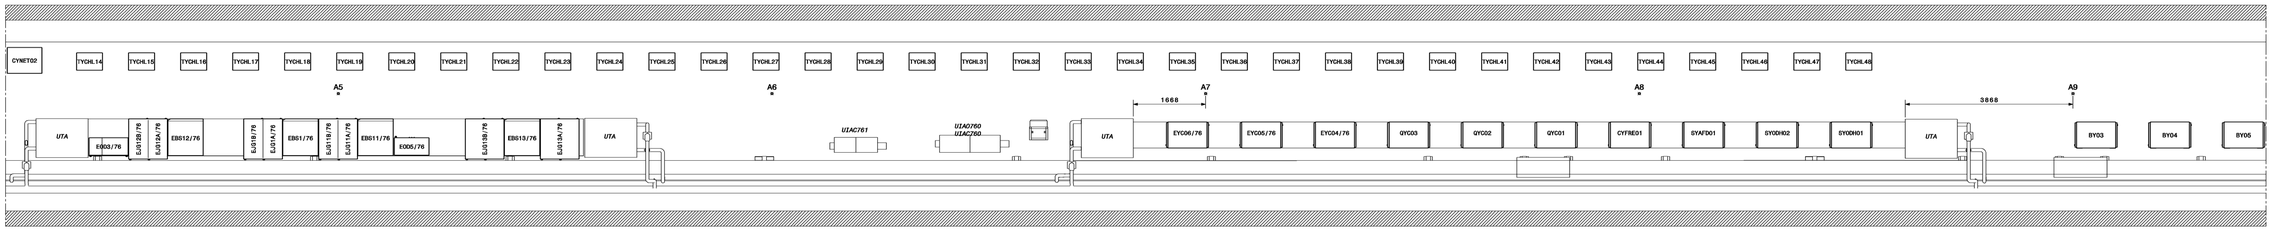

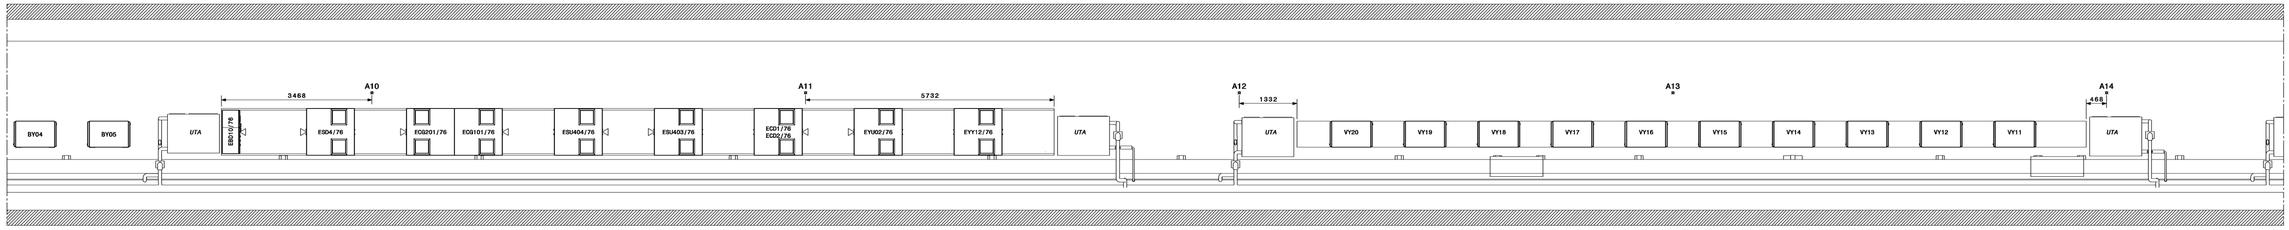

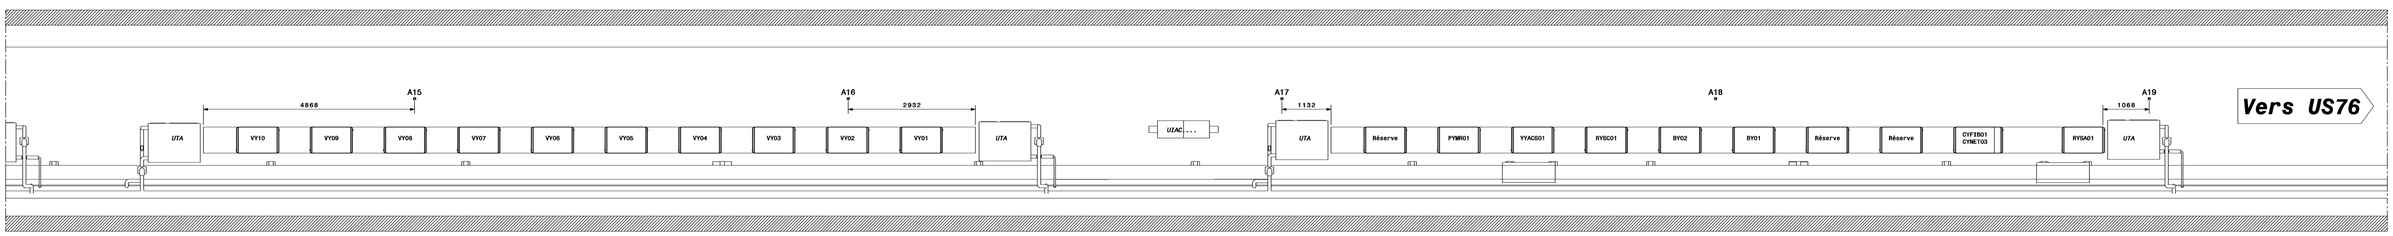

IND.	DATE	NOM/NAME	ZONE	MODIFICATION
F	2019-08-28	P. ORLANDI		AJOUTS RACKS BY03, BY04 ET BY05
E	2012-05-03	P. ORLANDI		Nouvelle implantation
D	2010-10-01	P. ORLANDI		ORDONNANCEMENT DES RACKS
C	2009-01-27	P. ORLANDI		NOUVELLE IMPLANTATION
B	2007-03-15	P. ORLANDI		DEPLACEMENT CLOISON VENTIL. ET EBS21/76 EN UJ76

DESSIN, FLUIDES, TOLERANCES
DRAWING, FLUIDS, TOLERANCES
ZEICHNUNG, FLUIDE, TOLERANZEN
ACCORDING TO ISO 8015/ISO

REGISTER




EQUIPMENT LAYOUT IN BUILDINGS AND STRUCTURES

EQUIPMENTS LAYOUT IN UJ76
IMPLANTATION DES EQUIPEMENTS IN UJ76

SCALE 1:50

DRAWN	P. ORLANDI	2005-10-05
CHECKED		
RELEASED		
APPROVED		
CAD Document Number	ST0180612_02	
REPLACES		

NOT VALABLE FOR EXECUTION
NOT VALID FOR EXECUTION

GAC - LHCEY 7009 SIZE 0 IND. F

